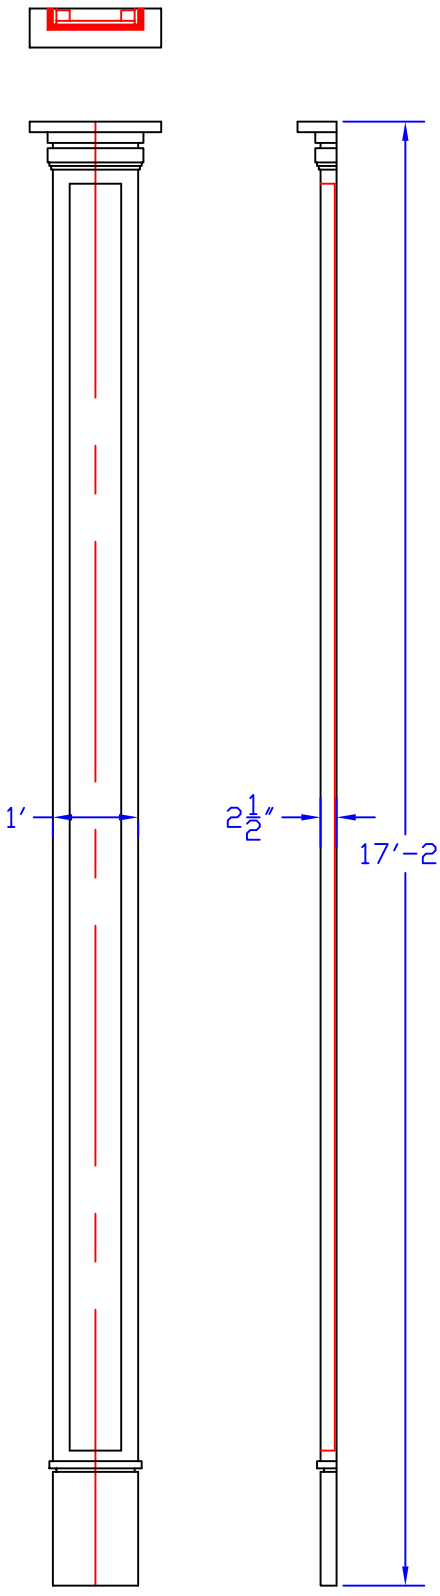

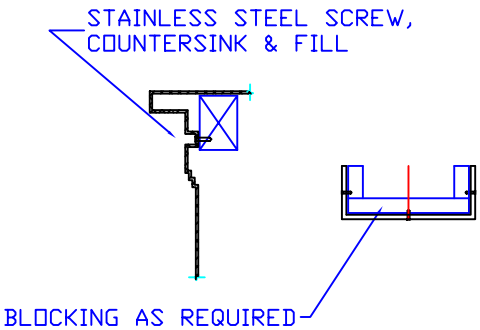

BLOCKING DETAIL, CAPITAL

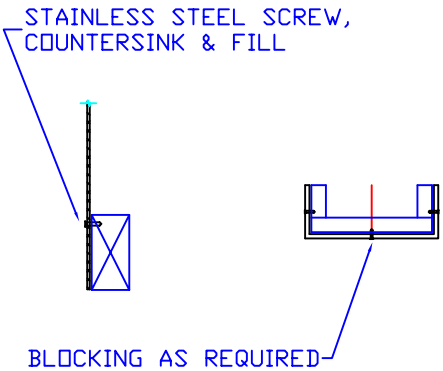

BLOCKING DETAIL, BASE

CAPITAL & BASE
ATTACHED

PLR06

FIBERGLASS TECHNOLOGIES, INC.

*1610 Hanford St., Levittown, PA * (215) 943-4567 * FAX (215) 943-4540*